

	No.	Description	Date	<div> <b>AUTODESK</b> www.autodesk.com/revit</div>				PROJECT		Project Name		CLIENT			Owner	
								SHEET				Denah		Date		
				CODE	STATUS	SUITABILITY DESCRIPTION	PURPOSE OF ISSUE	Issue Date	Project Number		1 : 50					
								Drawn by	DRWAING NUMBER		REV					
								Author	A101							
							Checked by									
								Checker								



1 **Tampak Depan**  
1 : 50




2 **Tampak Belakang**  
1 : 50


No.	Description	Date


<div> <b>AUTODESK</b> www.autodesk.com/revit</div>			
CODE	STATUS	SUITABILITY DESCRIPTION	PURPOSE OF ISSUE

PROJECT	Project Name
SHEET	Tampak Depan-Belakang

CLIENT			Owner
Date	Project number	Scale (@ A3)	
Issue Date	Project Number	1 : 50	
Drawn by	DRWAING NUMBER		REV
Author	A102		
Checked by			
Checker			

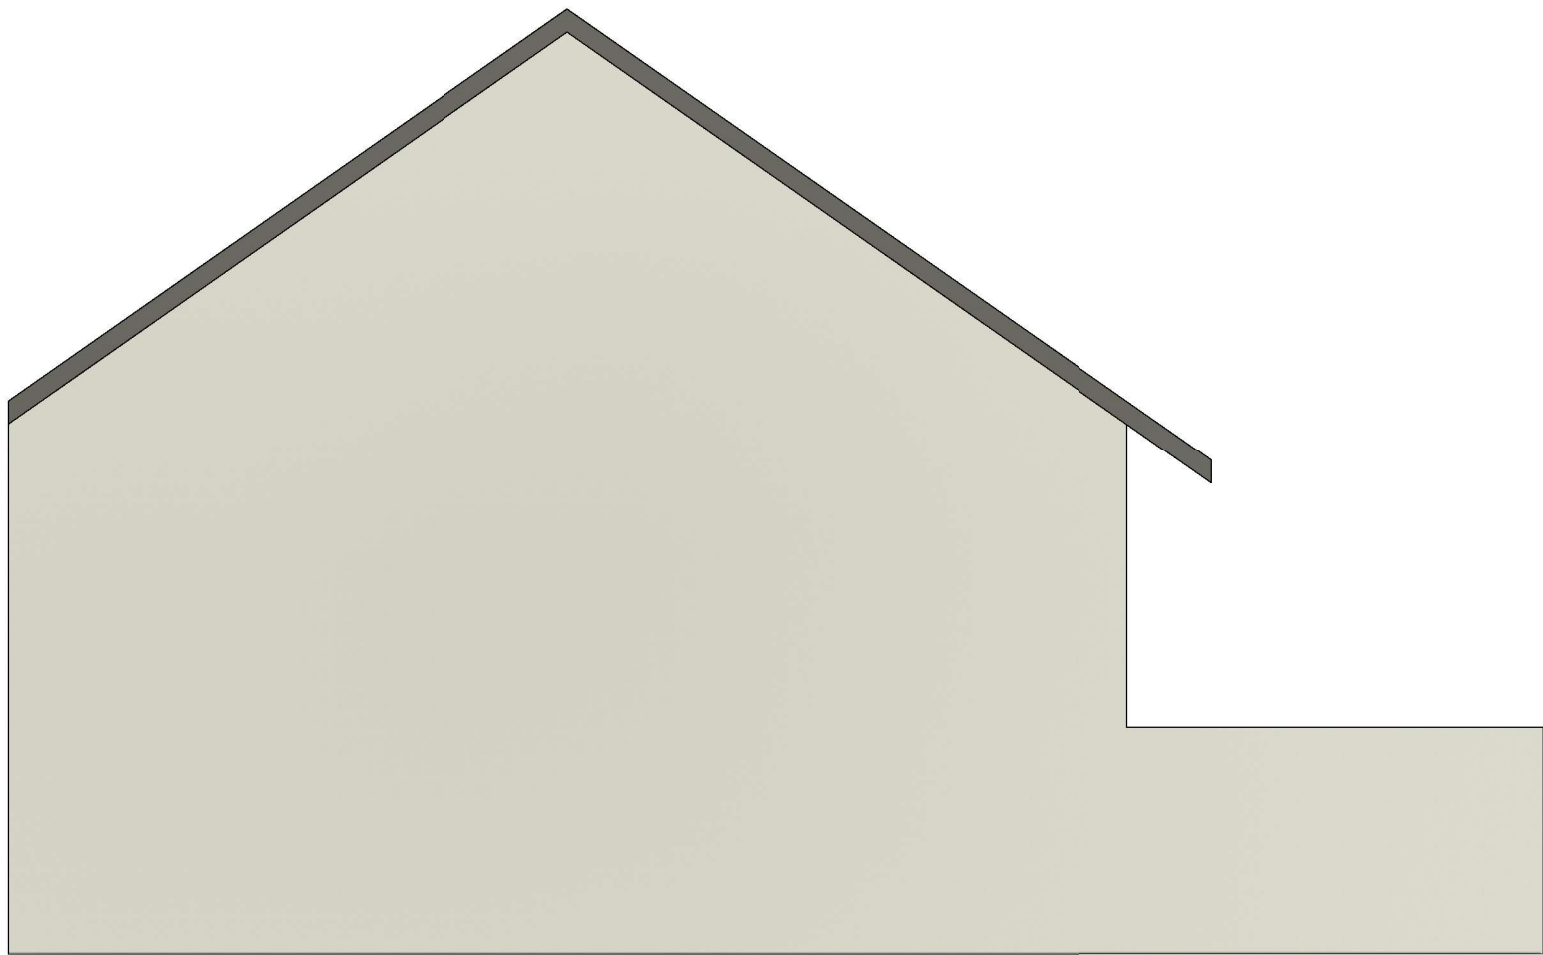

2 **Tampak Kiri**  
1 : 50

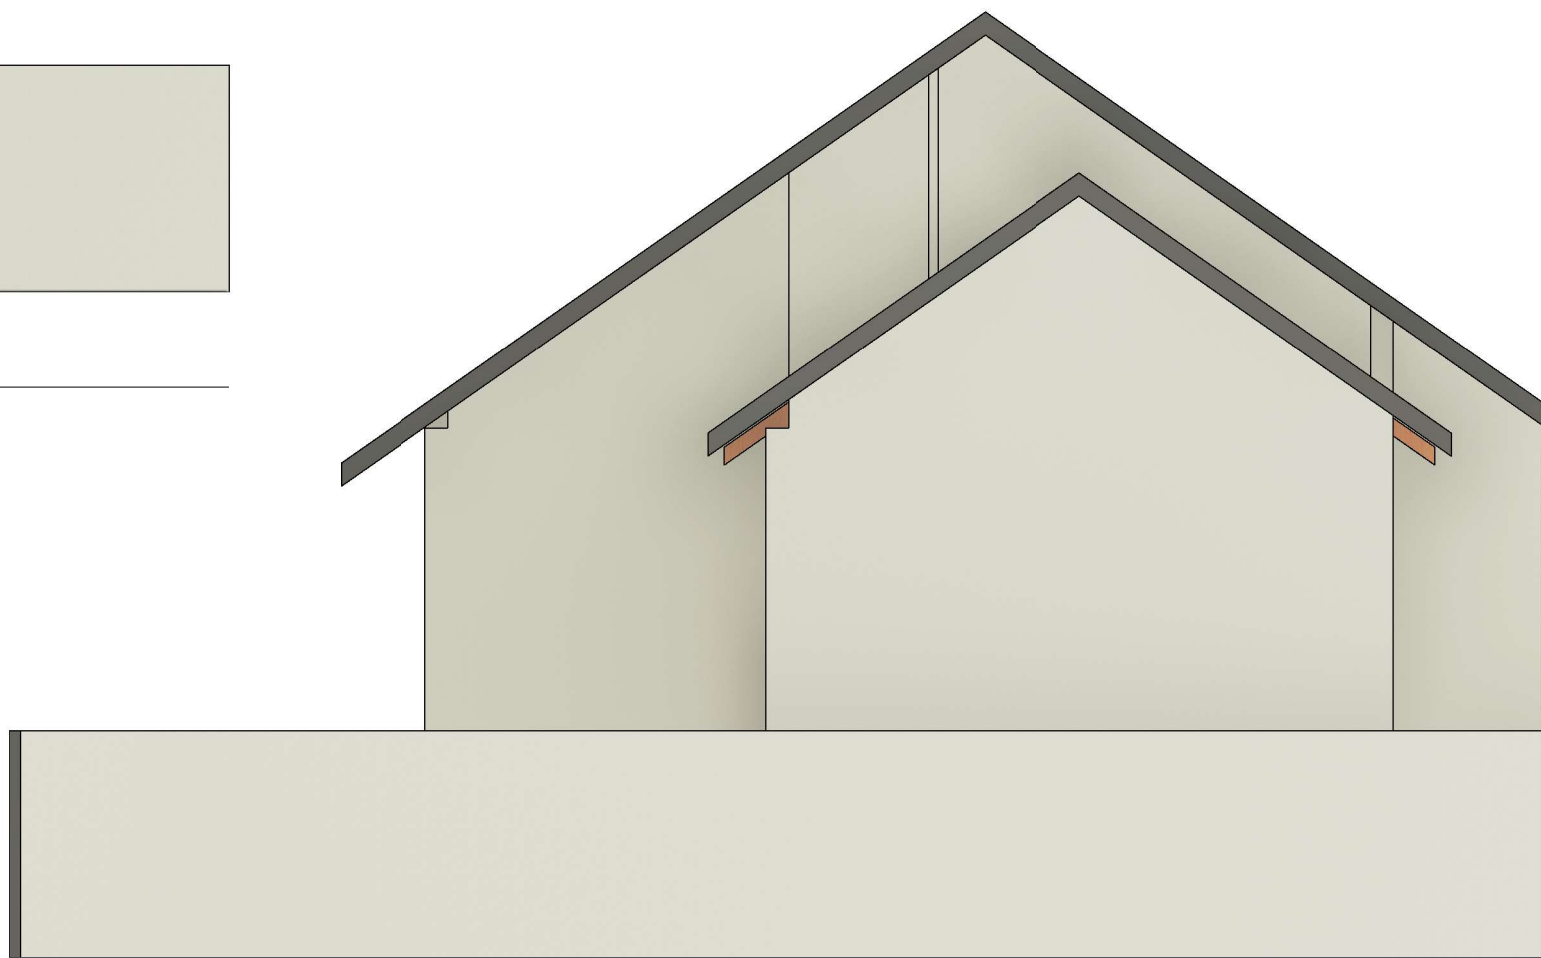

1 **Tampak Kanan**  
1 : 50



No.	Description	Date

<div> <b>AUTODESK</b> www.autodesk.com/revit</div>			
CODE	STATUS	SUITABILITY DESCRIPTION	PURPOSE OF ISSUE

PROJECT	Project Name
SHEET	Tampak Kanan-Kiri


CLIENT			Owner
Date	Project number	Scale (@ A3)	
Issue Date	Project Number	1 : 50	
Drawn by	DRWAING NUMBER		REV
Author	A103		
Checked by			
Checker			



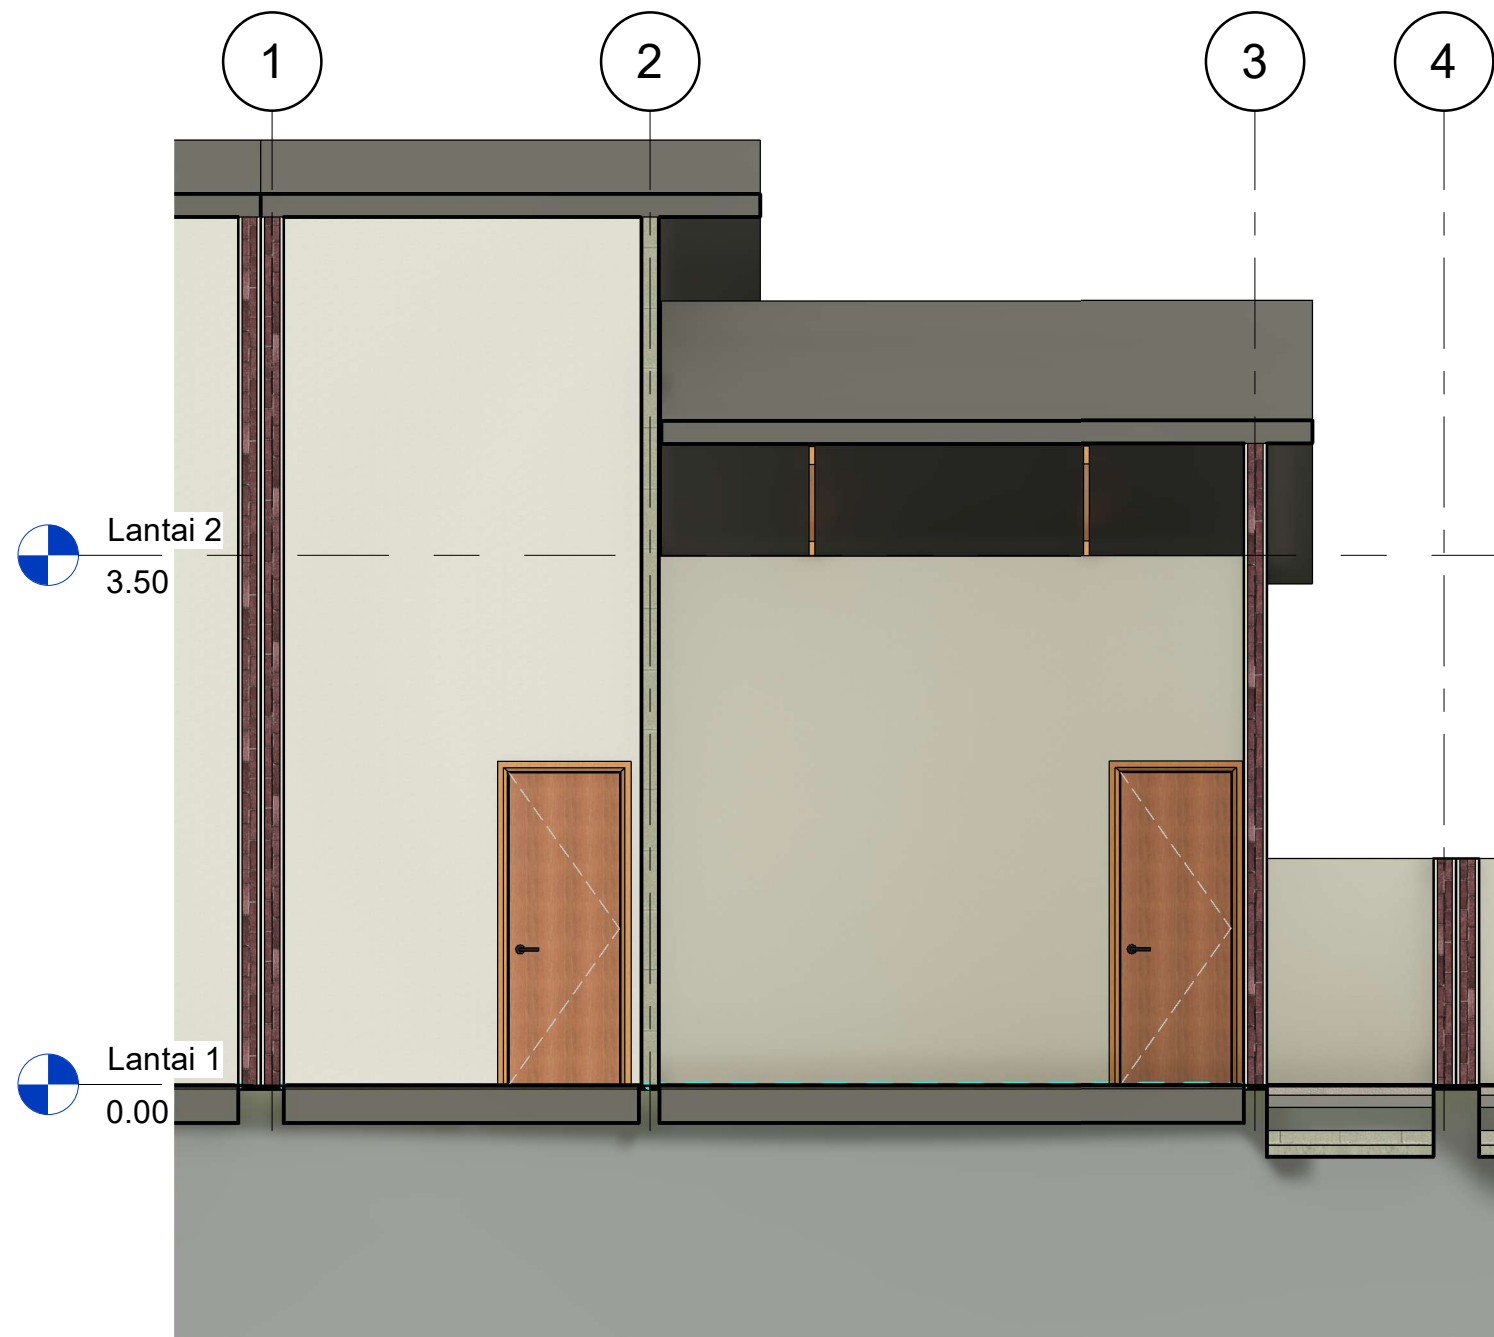

**1 Potongan Melintang**  
1 : 50


	No.	Description	Date	<div><b>AUTODESK</b> www.autodesk.com/revit</div>	PROJECT Project Name		CLIENT Owner		
							Date Issue Date	Project number Project Number	Scale (@ A3) 1 : 50
				CODESTATUSSUITABILITY DESCRIPTIONPURPOSE OF ISSUE	SHEET Potongan Melintang		Drawn by Author	DRWAING NUMBER A104	
							Checked by Checker		

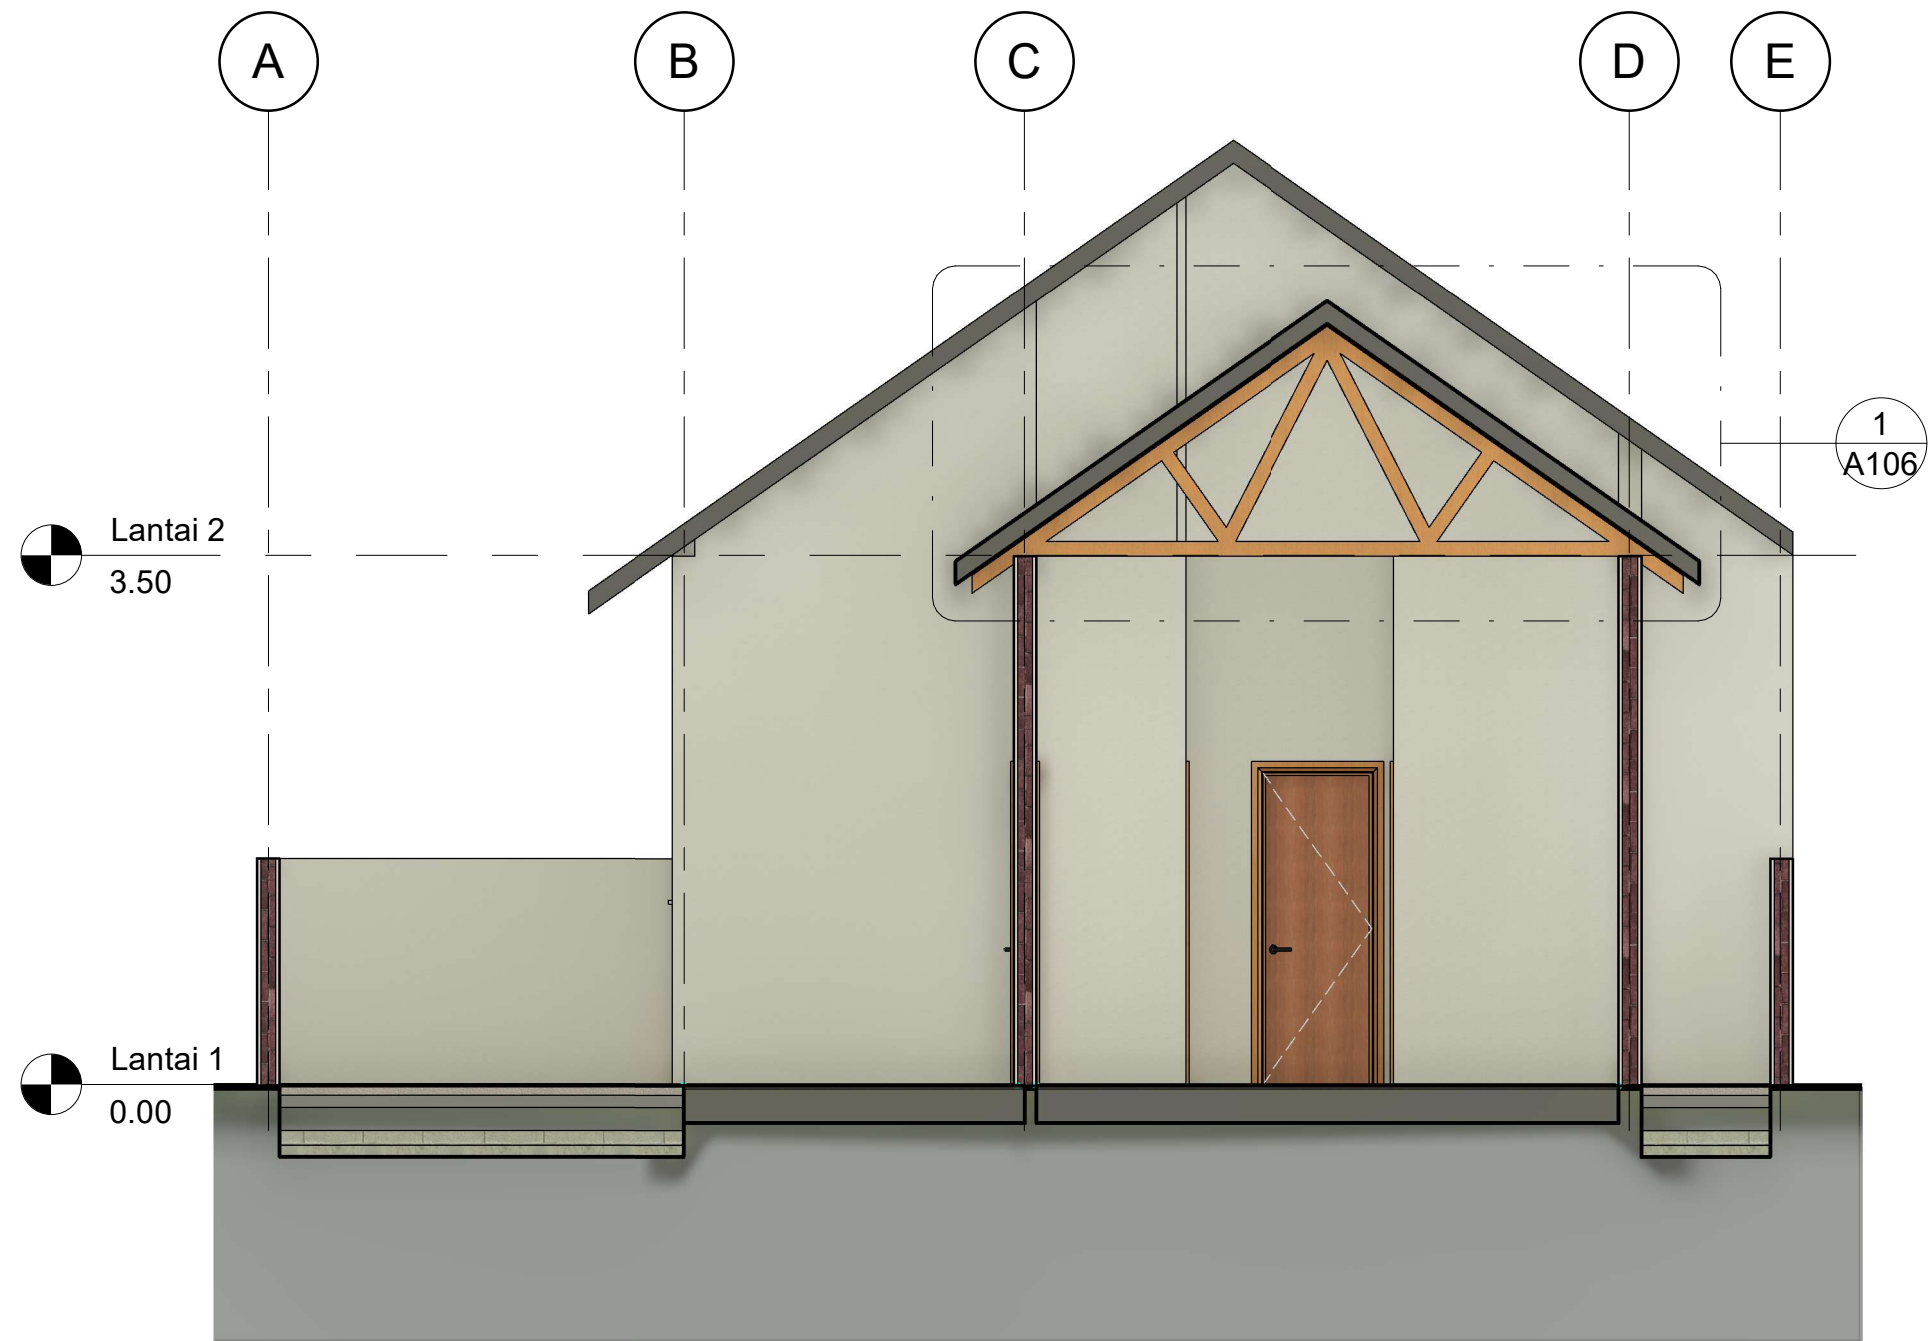


**1 Potongan Memanjang**  
1 : 50

	No.	Description	Date	<div> <b>AUTODESK</b> www.autodesk.com/revit</div>				PROJECT Project Name		CLIENT Owner		
								SHEET Potongan Memanjang		Date Issue Date	Project number Project Number	Scale (@ A3) 1 : 50
				CODE	STATUS	SUITABILITY DESCRIPTION	PURPOSE OF ISSUE	Drawn by Author	DRWAING NUMBER		REV	
								Checked by Checker	A105			




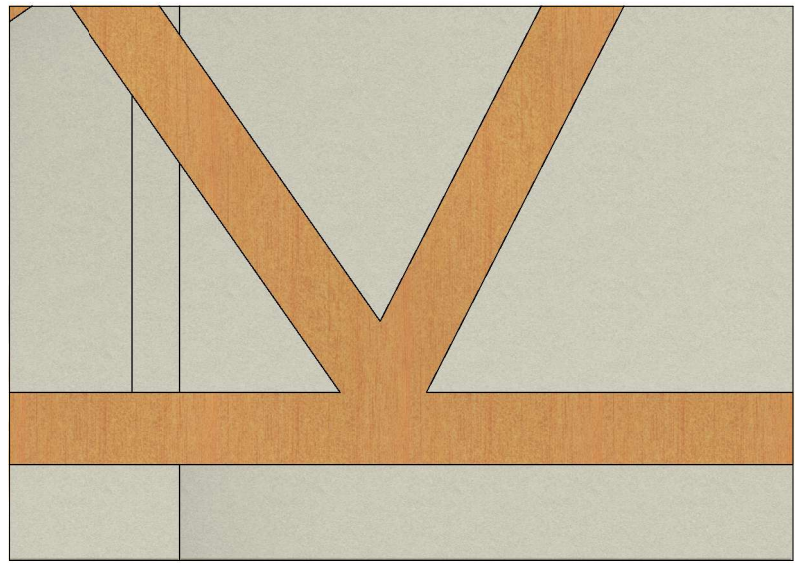


3 **Detail B**  
1 : 10

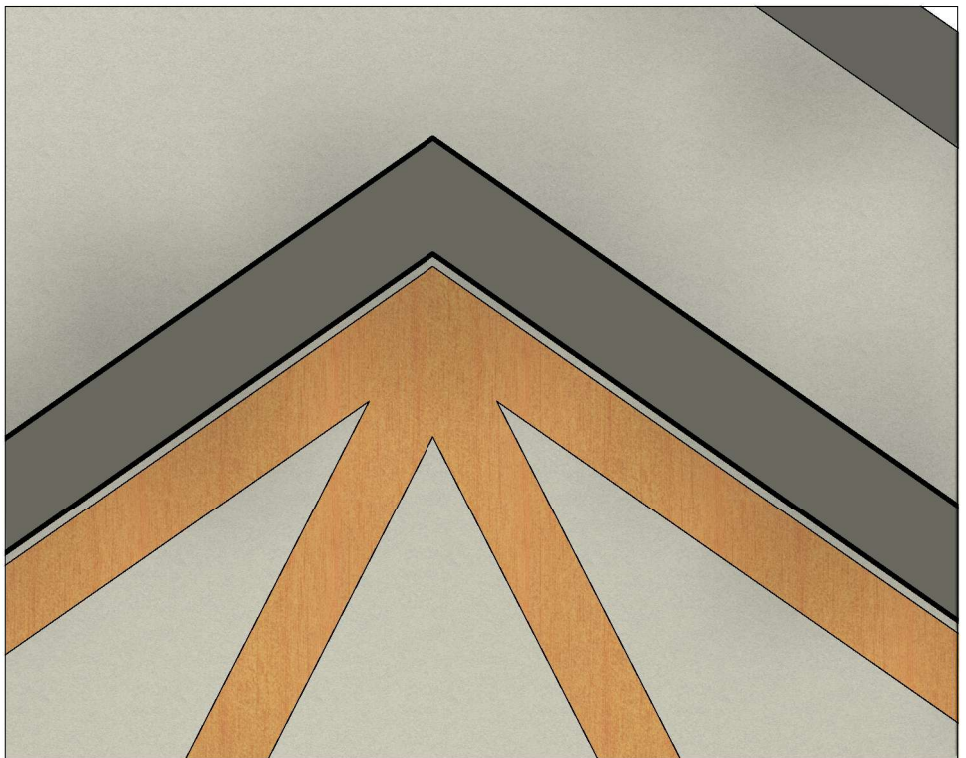

4 **Detail C**  
1 : 10

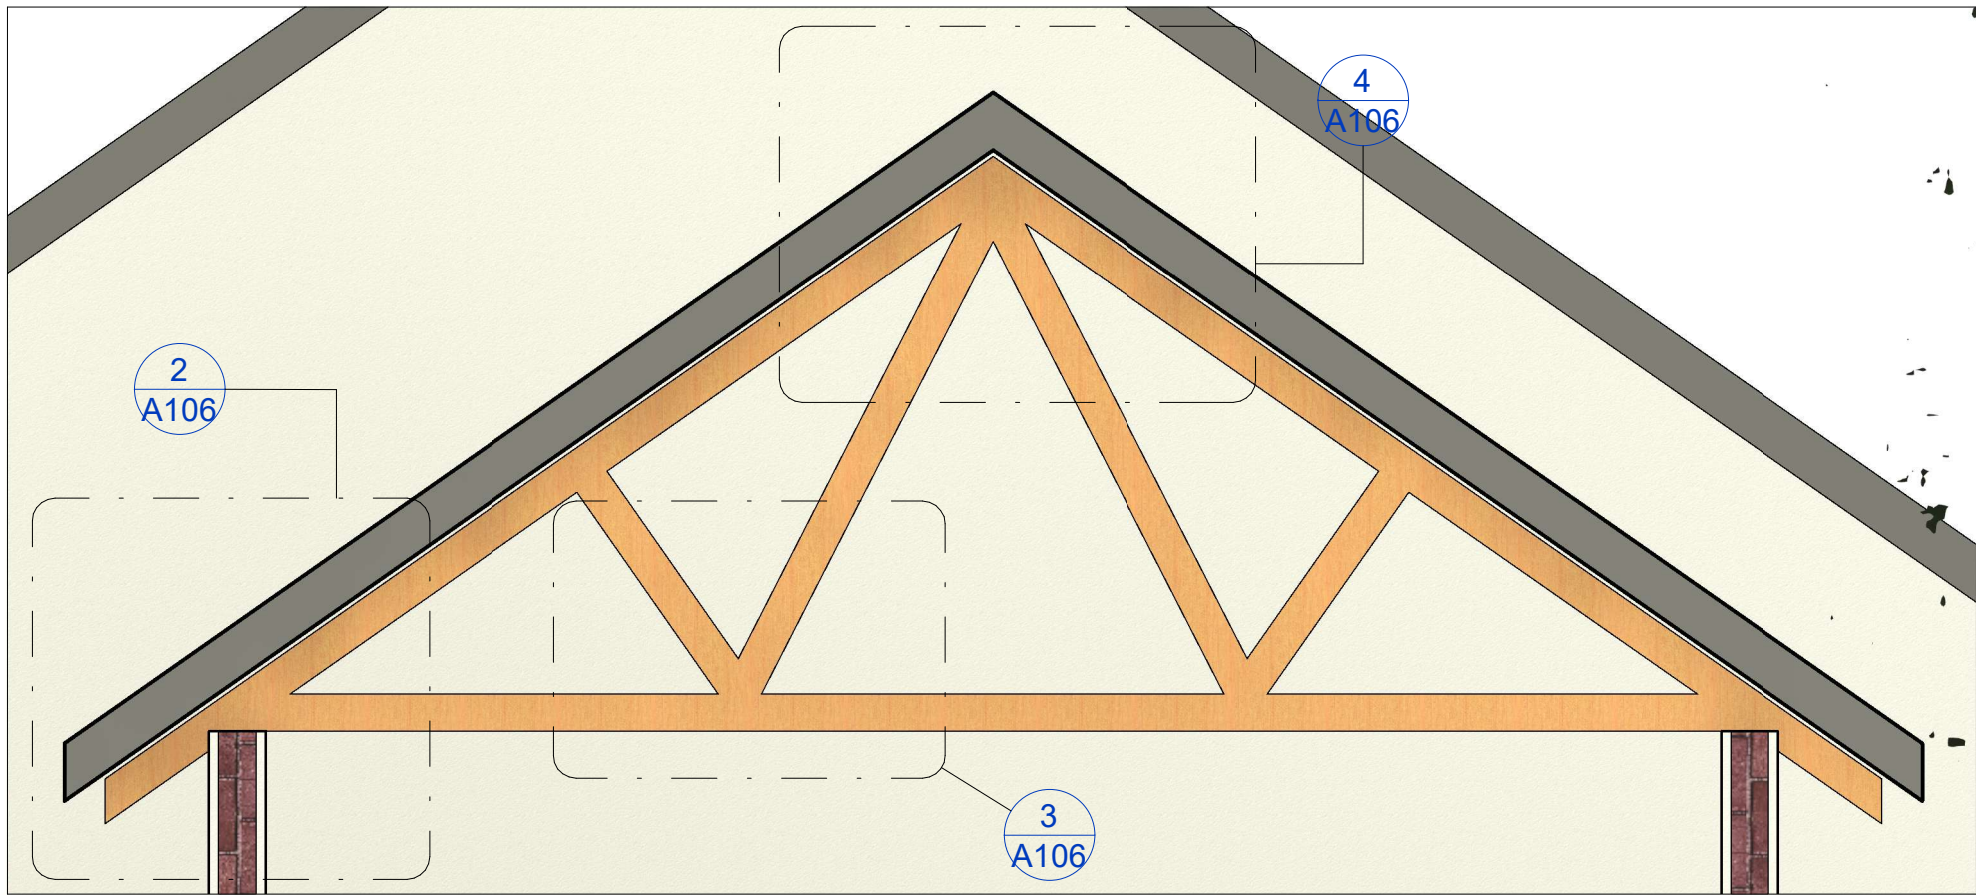

1 **Detail Kuda-kuda**  
1 : 20

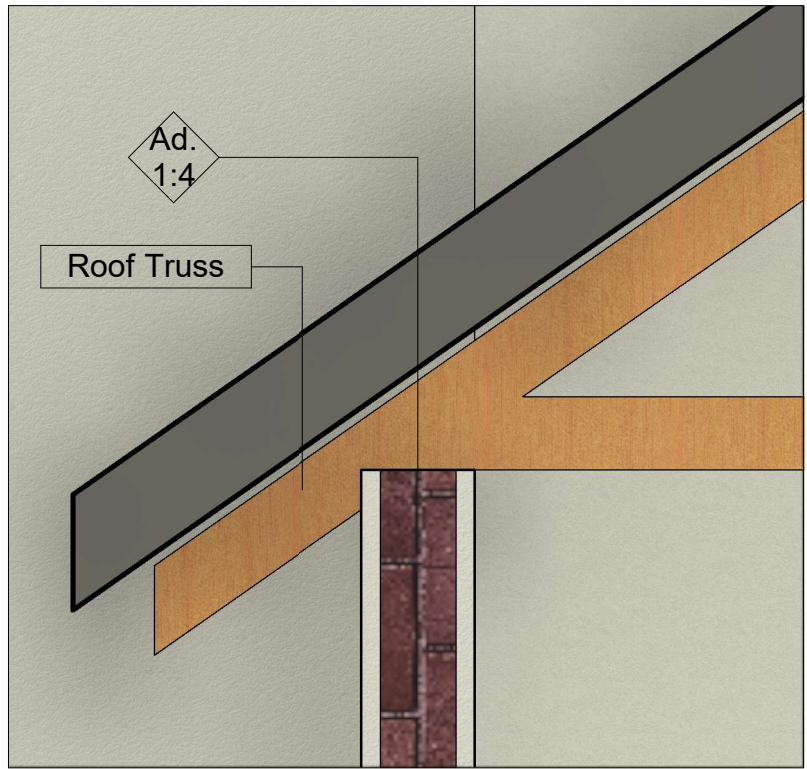

2 **Detail A**  
1 : 10


No.	Description	Date

<div> <b>AUTODESK</b> www.autodesk.com/revit</div>			
CODE	STATUS	SUITABILITY DESCRIPTION	PURPOSE OF ISSUE


PROJECT	Project Name
SHEET	Detail Kuda-kuda

CLIENT			Owner
Date	Project number	Scale (@ A3)	
Issue Date	Project Number	As indicated	
Drawn by	DRWAING NUMBER		REV
Author	A106		
Checked by			
Checker			





2 2D Site Plan

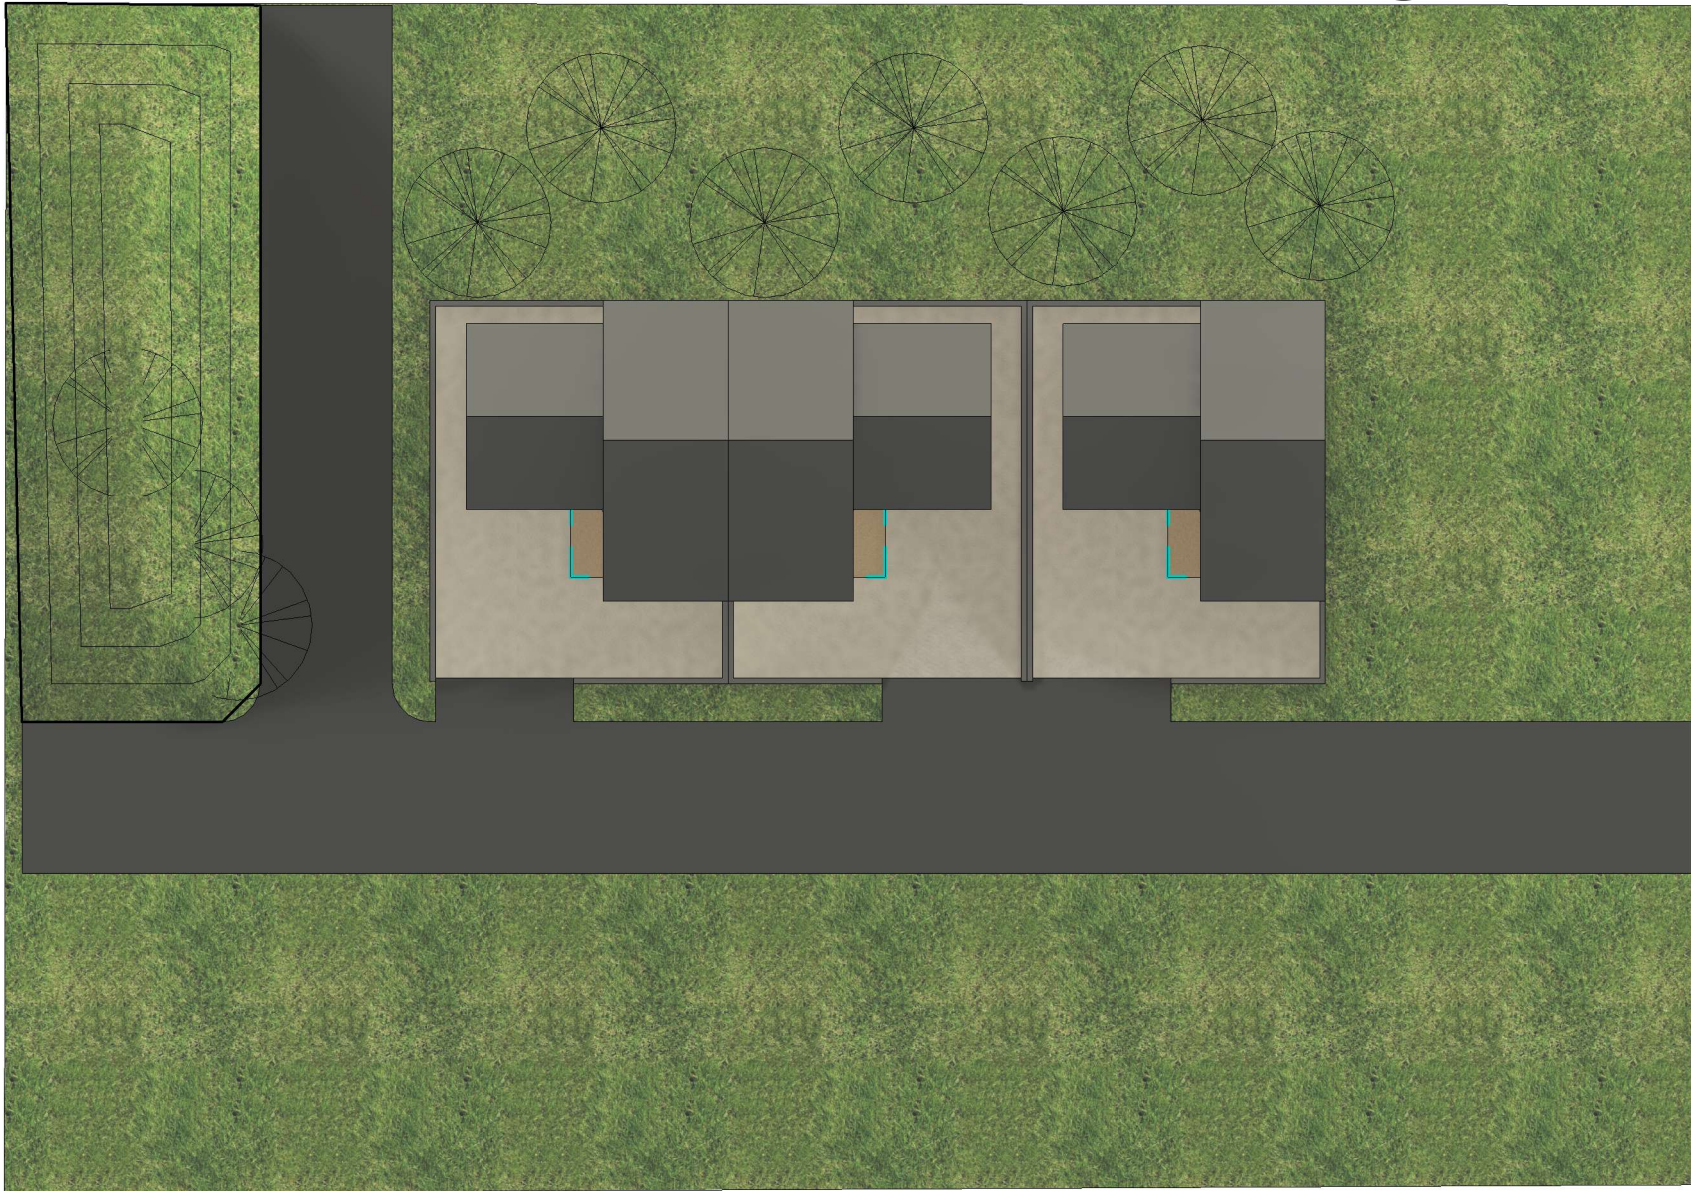

1 Site Plan  
1 : 200

	No.	Description	Date	<div><b>AUTODESK</b> www.autodesk.com/revit</div>				PROJECT Project Name		CLIENT Owner		
										Date Issue Date	Project number Project Number	Scale (@ A3) 1 : 200
				CODE	STATUS	SUITABILITY DESCRIPTION	PURPOSE OF ISSUE	SHEET Denah Situasi		Drawn by Author	DRWAING NUMBER A107	
										Checked by Checker		REV